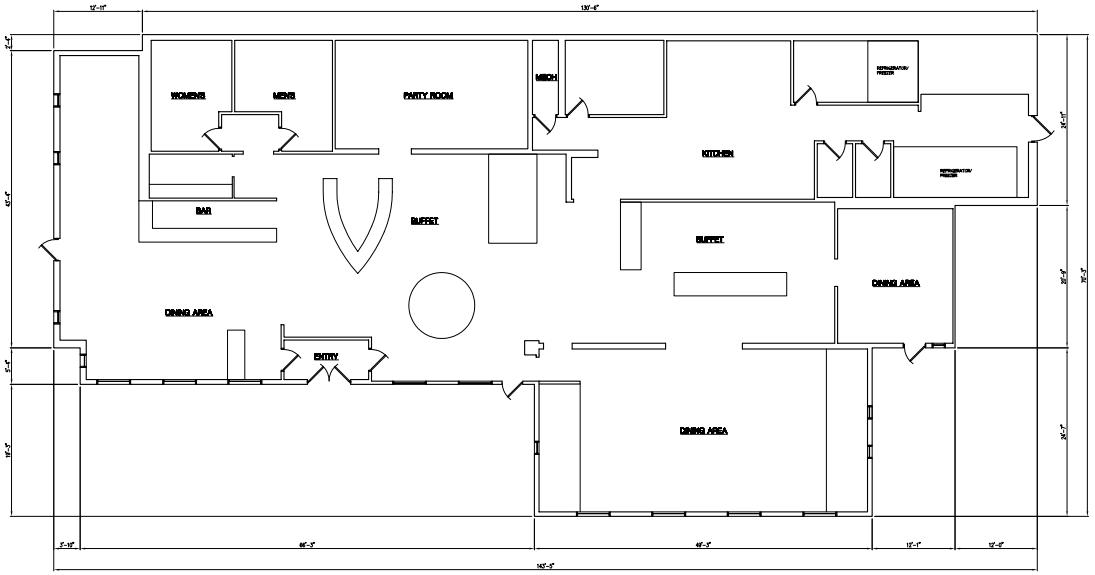

TOTAL FLOOR AREA	
TOTAL FINISHED SPACE:	7835 S.F.
PLANS DRAWN FROM FIELD MEASUREMENTS. CRITICAL AREAS SHOULD BE VERIFIED IN THE FIELD.	

1 / A1 EXISTING FLOOR PLAN

SCALE: 1/8" = 1'-0"

0 4 8 16

DO NOT SCALE THIS DRAWING !
NOTED SCALES ARE FOR CONVENIENCE ONLY.
CONTRACTOR SHALL VERIFY ALL DIMENSIONS AND CONDITIONS ON THE FIELD AND REPORT ANY INCONSISTENCIES TO THE ARCHITECT.
AS INSTRUMENTS OF SERVICE, THESE DRAWINGS AND SPECIFICATIONS ARE THE PROPERTY OF THE ARCHITECT. WHEN THEY ARE FOUND TO BE THE PROPERTY OF OTHERS, THEY SHALL BE RETURNED UPON REQUEST. OTHER USE WILL BE CONSIDERED VIOLATIONS OF THE ARCHITECT'S COPYRIGHT.

COPYRIGHT BY R. M. KEENEY, 2007

KEENEY & CO. ARCHITECTS PLC
RONALD M. KEENEY, RA, NCARB, CDT, CSI
"SACHEM VILLAGE" just off Hydraulic Road
1413 SACHEM PLACE, SUITE #1
CHARLOTTESVILLE, VA. 22901
Telephone (434) 979-2000
Fax: (434) 979-7455

EXISTING BLDG. MEASUREMENTS

S.W. CORNER OF ROUTE 29 & WEST FIELD ROAD

FKA- "ASIAN BUFFET"
FKA- "WOOD GRILLE"

FIELD-MEASURED FLOOR PLAN

REVISIONS:

DATE: 12-21-07	DATE PRINTED:
DRAWN BY: TGT	CHECKED BY: RMK
PROJECT NO: 0711	A1 OF 1 SHEETS